MASONRY TECHNOLOGY INCORPORATED MTI

MASONRY TECHNOLOGY INC.
24235 ELECTRIC ST, P.O. BOX 214
CRESCO, IA 52136
TOLL FREE: 1-800-879-3348
PHONE: (563) 547-1122
FAX: (563 547-1133
WWW.MTIDRY.COM

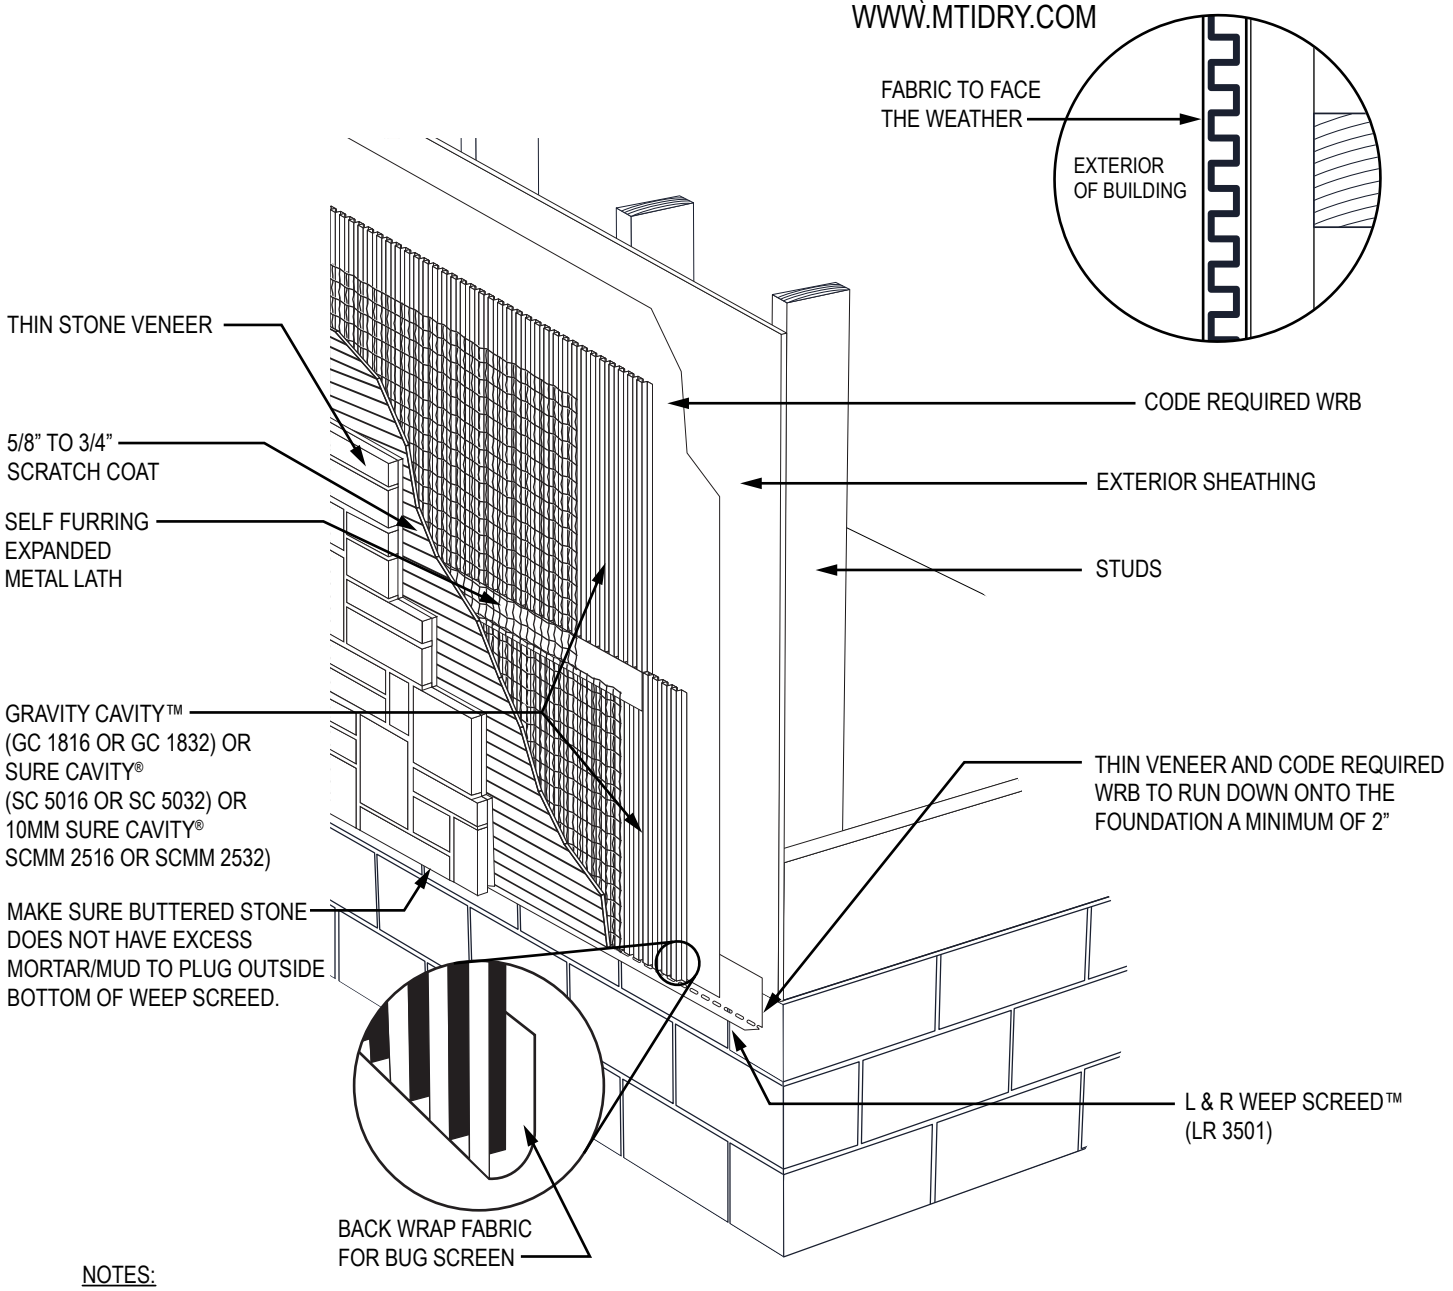

NOTES:

1. INSTALLATION TO BE COMPLETED IN ACCORDANCE WITH MANUFACTURER'S SPECIFICATIONS.
2. DO NOT SCALE DRAWINGS
3. CONTRACTORS NOTE: FOR PRODUCT AND COMPANY INFORMATION VISIT WWW.MTIDRY.COM

THIN STONE VENEER AT BOTTOM OF WALL WITH SURE CAVITY® OR GRAVITY CAVITY™

GRAVITY CAVITY™ (GC 1816 OR GC 1832) OR SURE CAVITY® (SC 5016 OR SC 5032) OR 10MM SURE CAVITY® (SCMM 2516 OR SCMM 2532) AND L&R WEEP SCREED™ (LR 3501)

MTI CAD drawings are created from sources deemed to be reliable. However, MTI does not guarantee the accuracy or completeness of any information, nor shall be held responsible for any errors, omissions, or damages arising out of the use of this information. These drawings are created with the understanding that MTI is providing information but is not attempting to render engineering or other professional service. If such services are required, the assistance of an appropriate profession should be sought. Use MTI materials in strict conformance with local building codes and regulations. Consult local code/code officials prior to installation. It is the buyer's responsibility to ensure that MTI materials are used in strict conformance with local building codes and regulations.
COPYRIGHT © MASONRY TECHNOLOGY INCORPORATED, 4/15/24, ALL RIGHTS RESERVED